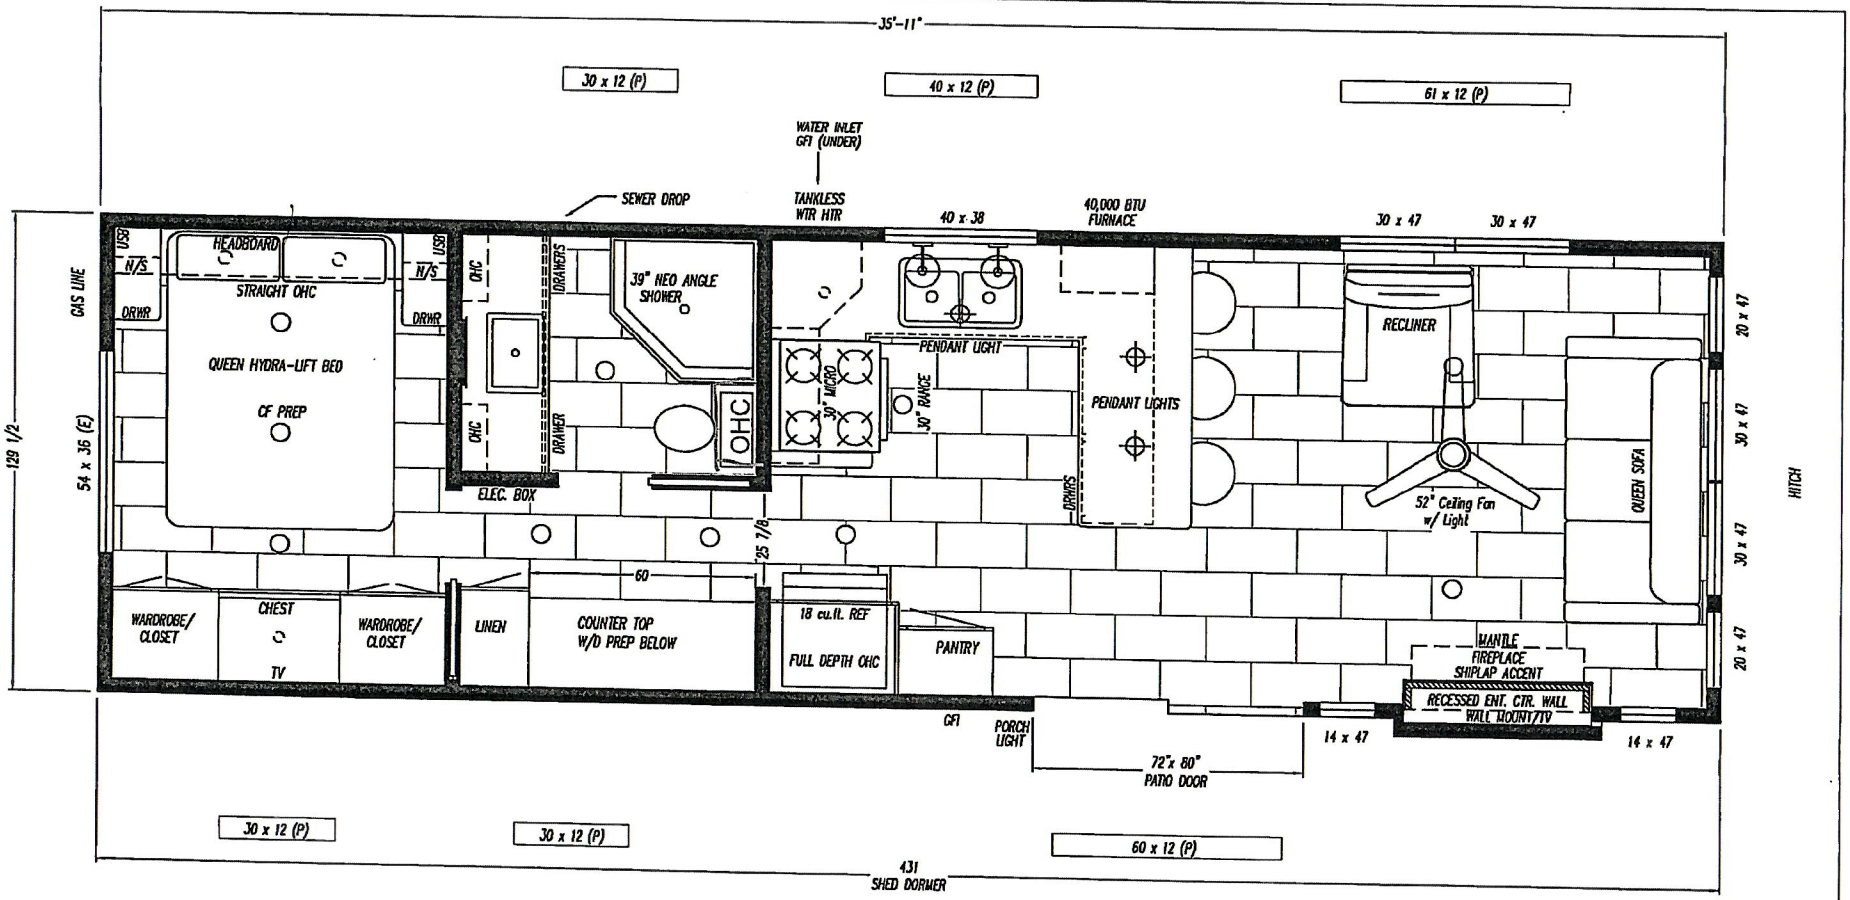

STANDARD HEIGHT WALLS
DELETE ENTIRE LOFT & DROP FLOOR
LOWER FASCIA STD. DOORSIDE

Woodland Park INC.

MODEL: TR-260L

TITLE	LIBERTY FLOOR PLAN
SERIES	TIMBER RIDGE 11' WIDE Loft
SCL	DRAWN BY L. KAUFFMAN
DATE	7/31/26
DWG NO#	BID-27103

P.O. BOX 1309, MIDDLEBURY, IN. 46540
PH (574) 825-2104 FAX (574) 825-2487

NEIGHBORHOOD HOMES/ STOCK

LIBERTY